


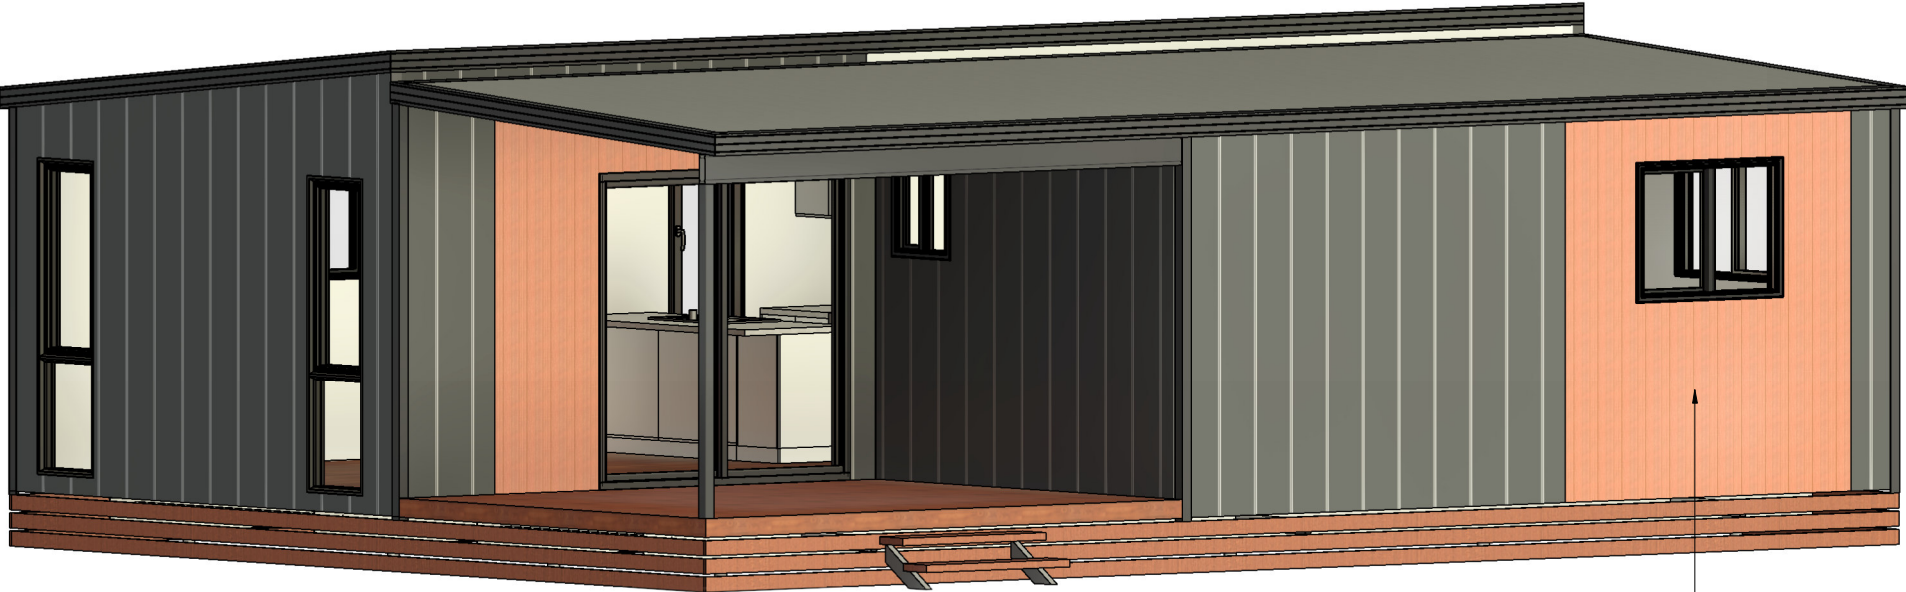

'MODERN'
CLADDING
THEME SHOWN



DRAWING LIST

SHEET NUMBER	SHEET NAME	CURRENT REVISION
A000	TITLE PAGE	D
A101	FLOOR PLAN	D
A102	ELEVATIONS 1 OF 2	D
A103	ELEVATIONS 2 OF 2	D
A104	SECTION & INTERNAL 3D VIEWS	D
A105	JOINERY DETAILS, KITCHEN & LAUNDRY	D
A111	ELECTRICAL LAYOUT - PART 1	D
A112	ELECTRICAL LAYOUT - PART 2	D
A113	PLUMBING LAYOUT	D
A120	SCHEDULES	D
A131	COMPLIANCE REQUIREMENTS	D

ORANA
10.0 x 7.5m 2 BEDROOM
DWELLING with DECK

'THE DAINTREE'
ORANA
by AJC MODULAR

1/1 Blue Rock Drive, Yatala QLD 4207
E: hello@ajcmodular.com.au
P: 1300 656 632

WIND REGION:		
TERRAIN CATEGORY:		
IMPORTANCE LEVEL:		
SHIELDING FACTOR:		
BUILDING CLASS:		1a
FLOOR LOADS	DISTRIBUTED (kPa):	1.5
	CONCENTRATED (kN):	1.8
CLIMATE ZONE:		



ELECTRICAL SYMBOL LEGEND

	ELECTRICAL SWITCHBOARD		LIGHT SWITCH, THREE GANG		20AMP AC ISOLATION SWITCH
	ELECTRICAL POINT OF ENTRY		FAN/LIGHT SWITCH		LED DOWNLIGHT
	LIGHT SWITCH, SINGLE		GPO, 1 x 10AMP		240V SMOKE ALARM
	LIGHT SWITCH, TWO GANG		GPO, 2 x 10AMP		

LEGEND 2

--- WHITE WALL

FLOOR LOADS CALCULATED FROM AS1170.1 - 2002. WIND SPEED CALCULATED FROM AS1170.2 - 2021. BUILDING CLASS, IMPORTANCE LEVEL, PROBABILITY OF EXCEEDANCE, WIND REGION, TERRAIN CATEGORY, TOPOGRAPHIC CLASSIFICATION, SHIELDING FACTOR, CLIMATE ZONE & NORTH POINT ARE ASSUMED UNLESS OTHERWISE ADVISED BY CLIENT.

SET OUTS, LEVELS AND CRITICAL DIMENSIONS TO BE CONFIRMED ON SITE PRIOR TO FABRICATION
DO NOT SCALE FROM THIS DRAWING, USE FIGURED DIMENSIONS
ALL CONSTRUCTION TO COMPLY WITH NATIONAL CONSTRUCTION CODE OF AUSTRALIA (NCC) AND RELEVANT AUSTRALIAN STANDARDS
ALL DESIGNS © ORANA, 2026

REVISION SCHEDULE

REV	DESCRIPTION	DATE	BY
A	ISSUED FOR REVIEW	28.03.26	DM
B	ADDED ELECTRICAL LAYOUT & PLUMBING LAYOUT	03.09.26	BV
C	SCHEDULES & LOAD CORRECTIONS	14.10.26	BV
D	WHITEWALLS UPDATED	19.10.26	BV

DRAWING STATUS

ISSUED FOR REVIEW

ORANA
by AJC MODULAR

1/1 Blue Rock Drive, Yatala
QLD 4207
E: hello@ajcmodular.com.au
P: 1300 656 632

BUILDING NAME

'THE DAINTREE'

DESCRIPTION

10.0 x 7.5m 2 BEDROOM
DWELLING with DECK

CLIENT

ORANA

SHEET TITLE

FLOOR PLAN

DRAWING NUMBER

A101



REVISION

D

SCALE AT A3
As indicated


19-Oct-26 10:35:56 AM

ELEVATION
KEY GUIDE

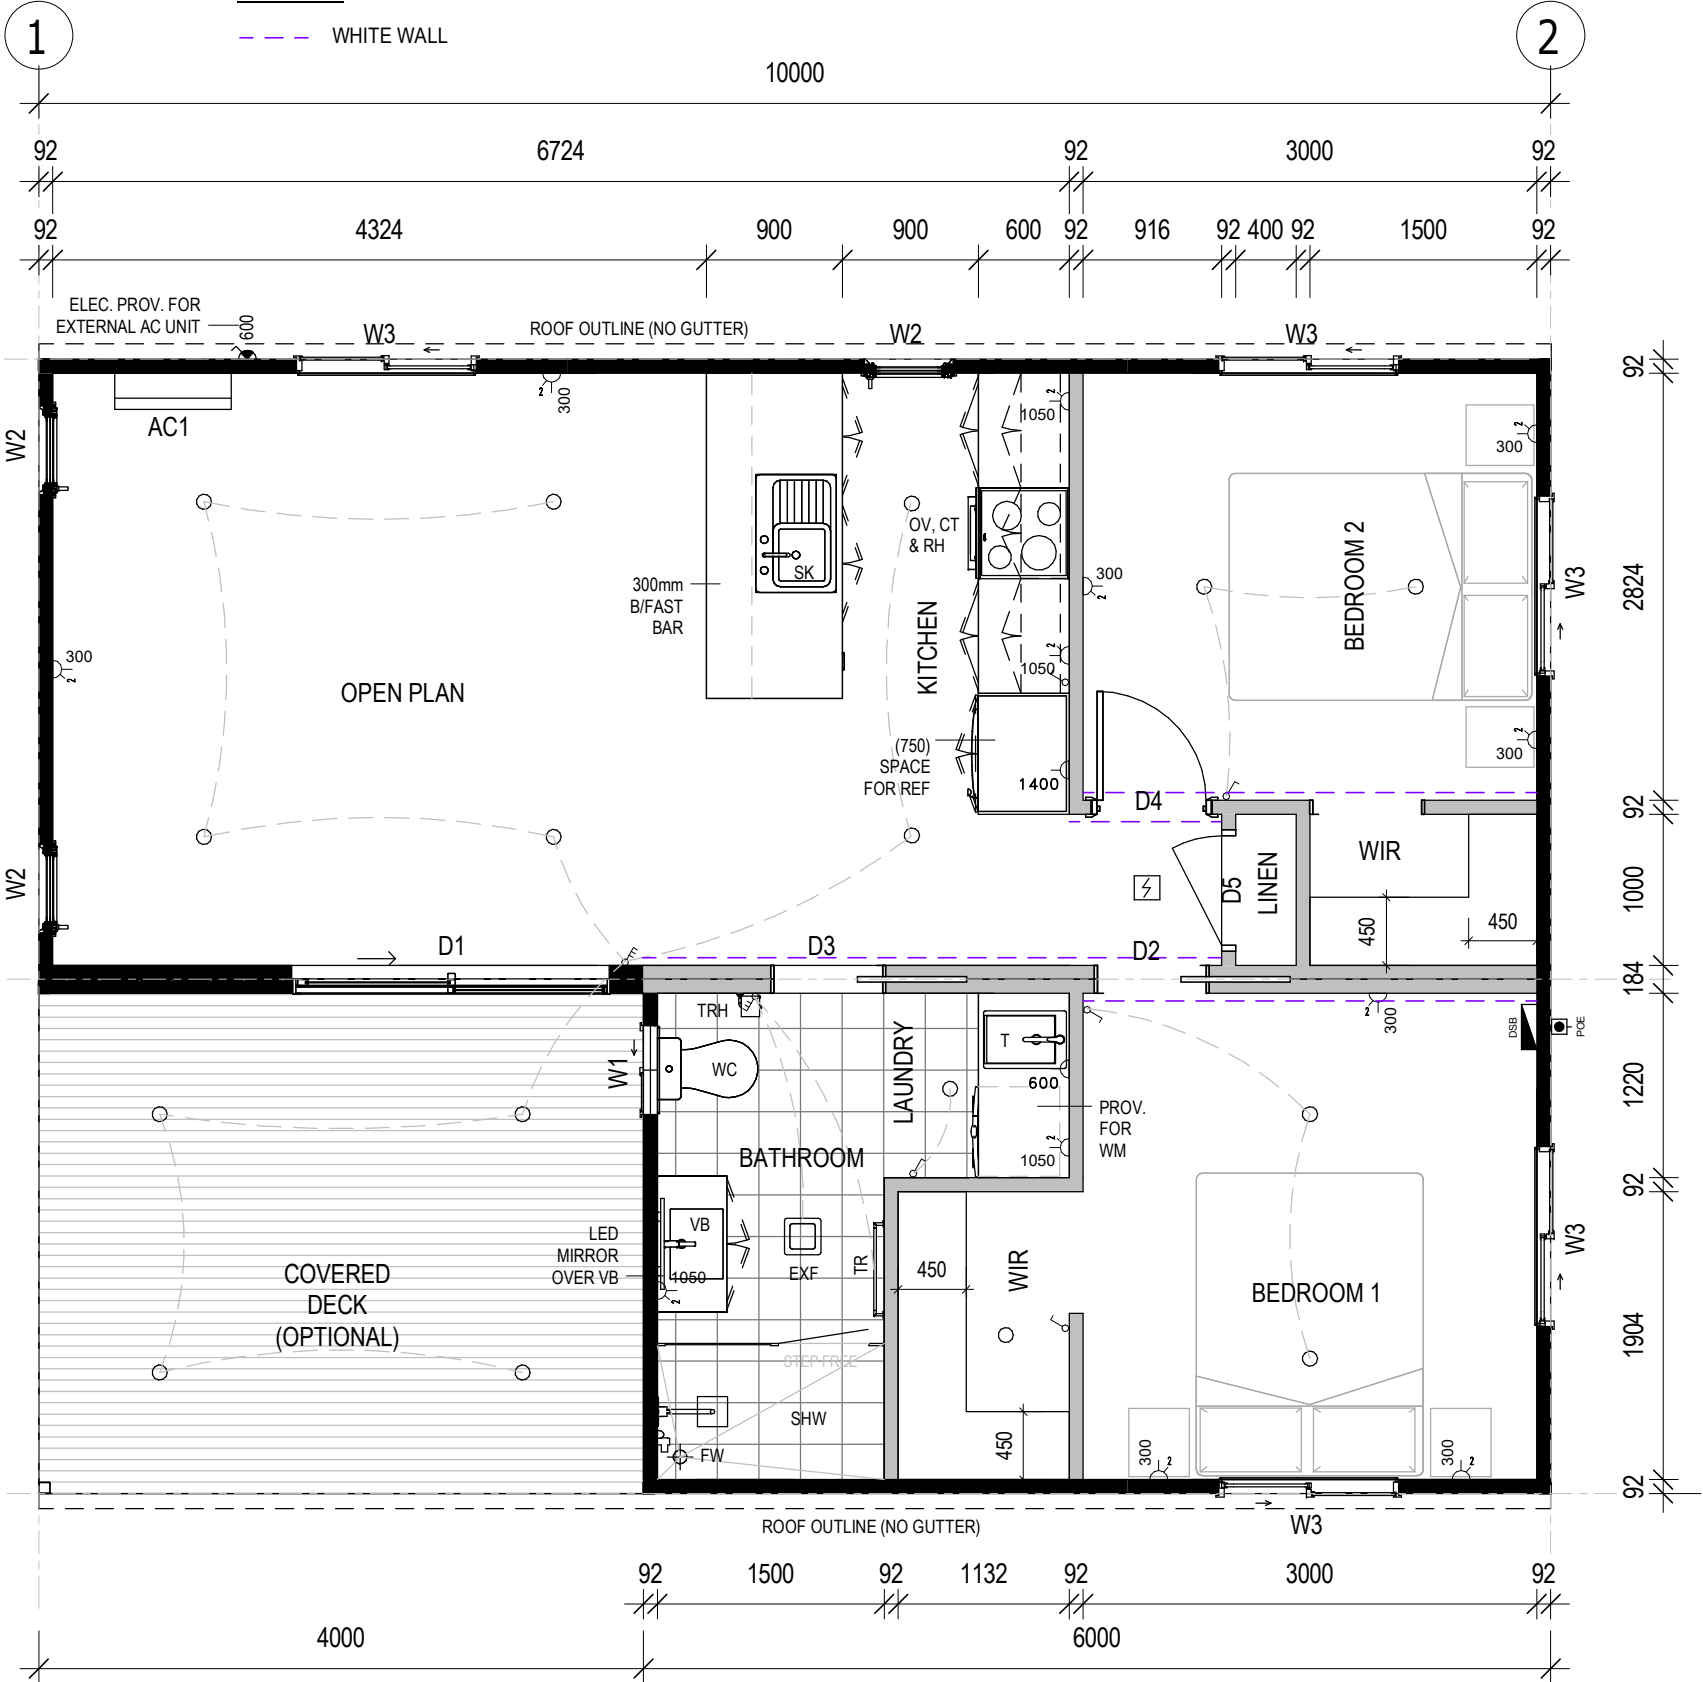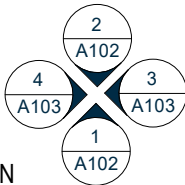

1 FLOOR PLAN
1 : 50

SET OUTS, LEVELS AND CRITICAL DIMENSIONS TO BE
CONFIRMED ON SITE PRIOR TO FABRICATION
DO NOT SCALE FROM THIS DRAWING, USE FIGURED
DIMENSIONS
ALL CONSTRUCTION TO COMPLY WITH NATIONAL
CONSTRUCTION CODE OF AUSTRALIA (NCC) AND
RELEVANT AUSTRALIAN STANDARDS
ALL DESIGNS © ORANA, 2026

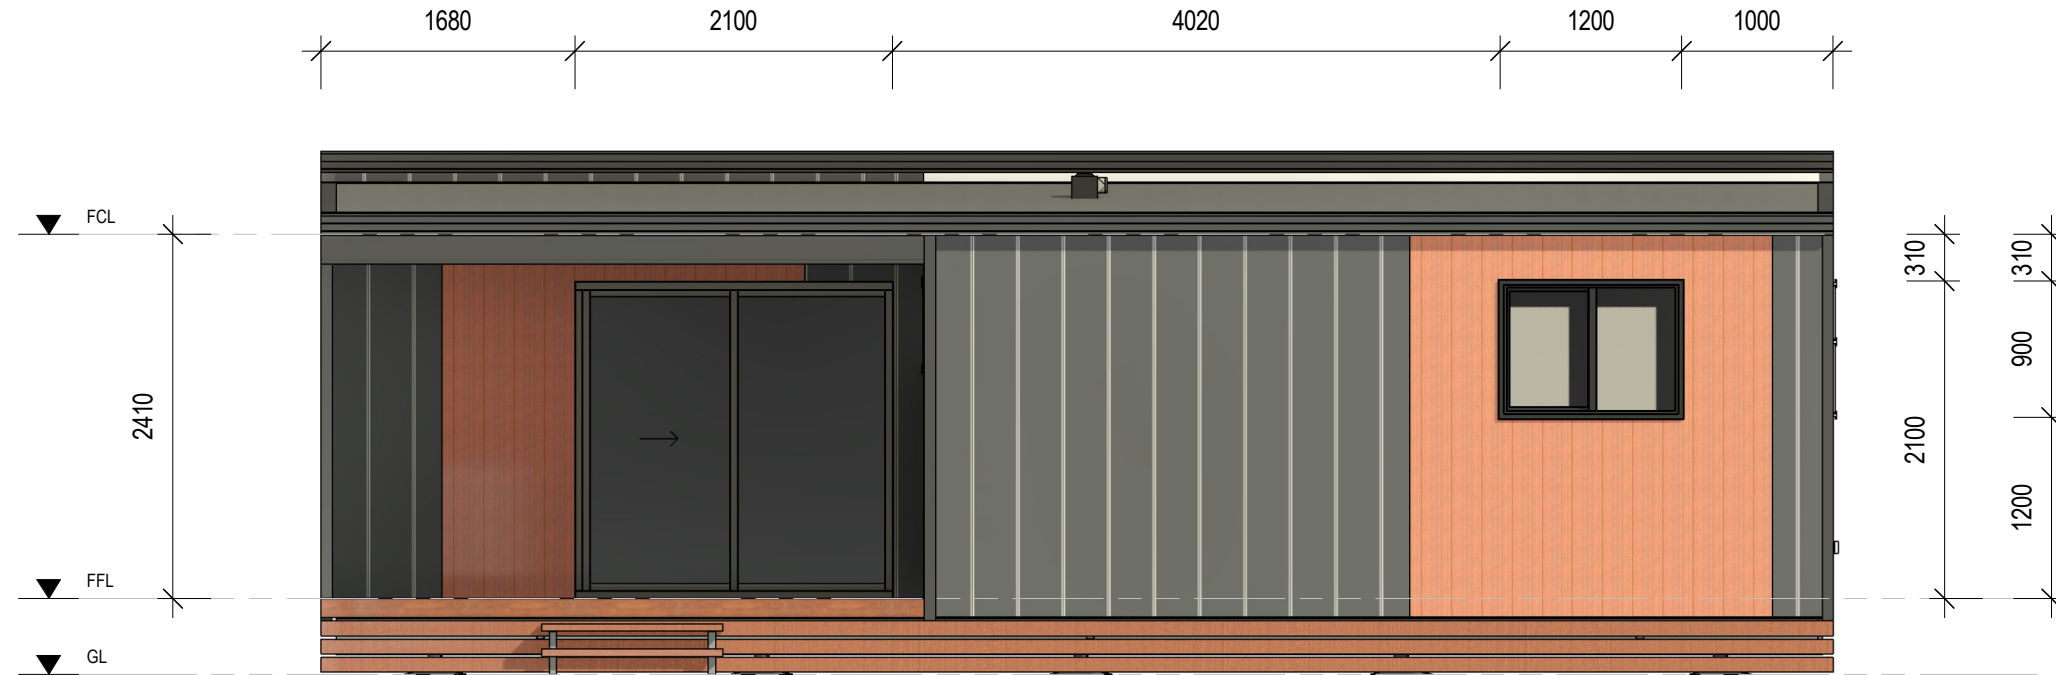

1 FRONT ELEVATION (1)
A102 1 : 50



2 REAR ELEVATION (2)
A102 1 : 50

REVISION SCHEDULE			
REV	DESCRIPTION	DATE	BY
A	ISSUED FOR REVIEW	28.03.26	DM
B	ADDED ELECTRICAL LAYOUT & PLUMBING LAYOUT	03.09.26	BV
C	SCHEDULES & LOAD CORRECTIONS	14.10.26	BV
D	WHITEWALLS UPDATED	19.10.26	BV

DRAWING STATUS

**ISSUED FOR
REVIEW**

ORANA
by AJC MODULAR

1/1 Blue Rock Drive, Yatala
QLD 4207
E: hello@ajcmodular.com.au
P: 1300 656 632

BUILDING NAME

'THE DAINTREE'

DESCRIPTION

10.0 x 7.5m 2 BEDROOM
DWELLING with DECK

CLIENT

ORANA

SHEET TITLE

ELEVATIONS 1 OF 2


DRAWING NUMBER

A102


REVISION
D
SCALE AT A3
1 : 50

19-Oct-26 10:35:58 AM

SET OUTS, LEVELS AND CRITICAL DIMENSIONS TO BE
CONFIRMED ON SITE PRIOR TO FABRICATION
DO NOT SCALE FROM THIS DRAWING, USE FIGURED
DIMENSIONS
ALL CONSTRUCTION TO COMPLY WITH NATIONAL
CONSTRUCTION CODE OF AUSTRALIA (NCC) AND
RELEVANT AUSTRALIAN STANDARDS
ALL DESIGNS © ORANA, 2026

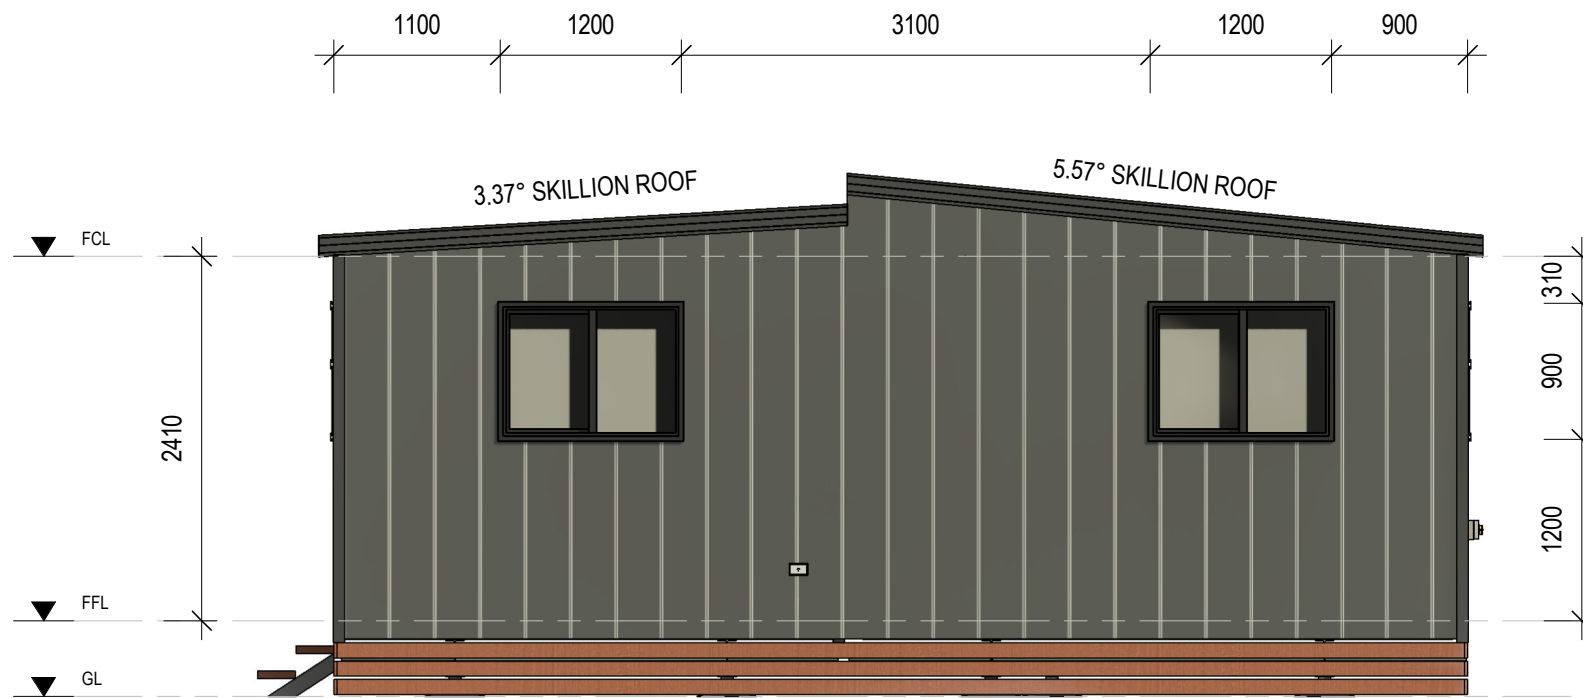

3
A103
RIGHT ELEVATION (3)
1 : 50

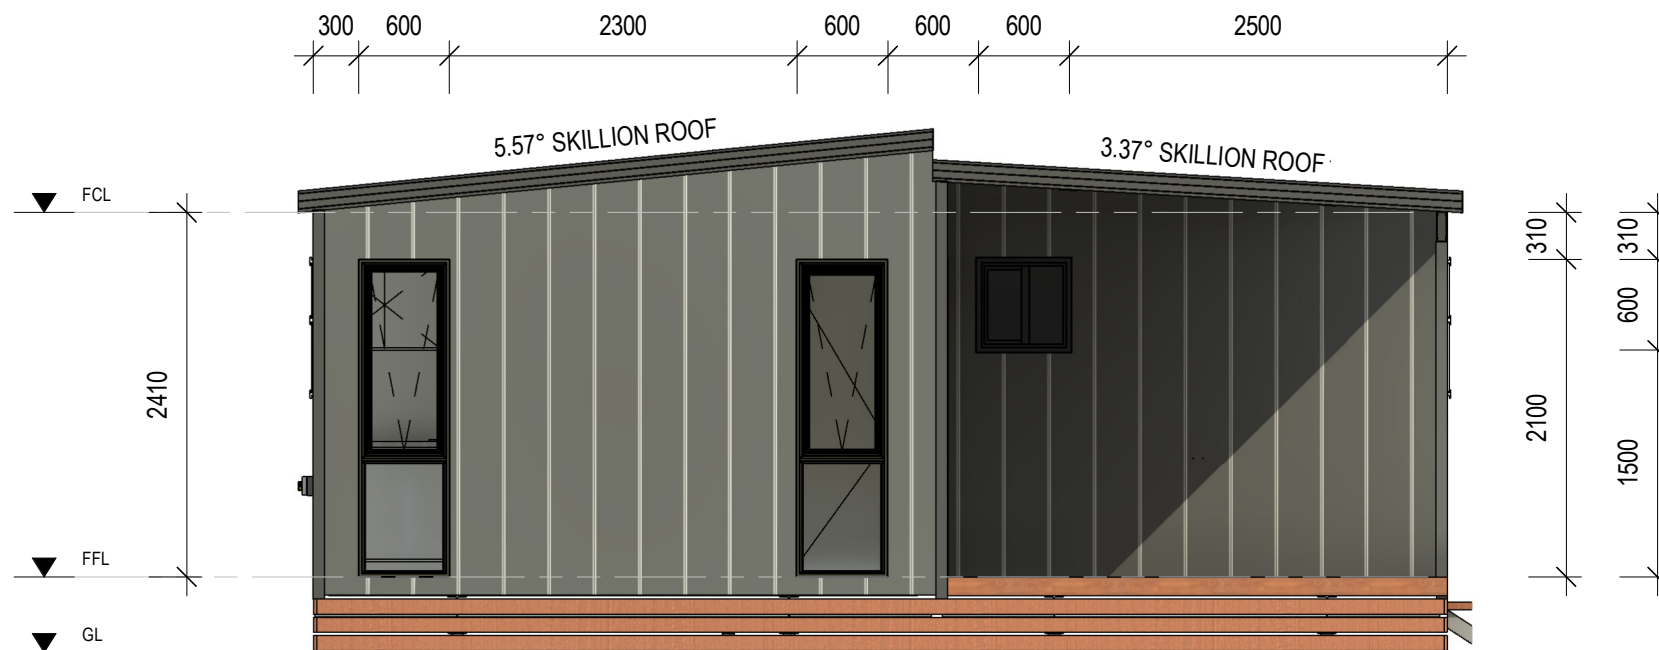

4
A103
LEFT ELEVATION (4)
1 : 50

REVISION SCHEDULE			
REV	DESCRIPTION	DATE	BY
A	ISSUED FOR REVIEW	28.03.26	DM
B	ADDED ELECTRICAL LAYOUT & PLUMBING LAYOUT	03.09.26	BV
C	SCHEDULES & LOAD CORRECTIONS	14.10.26	BV
D	WHITEWALLS UPDATED	19.10.26	BV

DRAWING STATUS

**ISSUED FOR
REVIEW**

ORANA
by AJC MODULAR

1/1 Blue Rock Drive, Yatala
QLD 4207
E: hello@ajcmodular.com.au
P: 1300 656 632

BUILDING NAME

'THE DAINTREE'

DESCRIPTION

10.0 x 7.5m 2 BEDROOM
DWELLING with DECK

CLIENT

ORANA

SHEET TITLE


ELEVATIONS 2 OF 2

DRAWING NUMBER

A103

REVISION
D
SCALE AT A3
1 : 50

19-Oct-26 10:35:59 AM

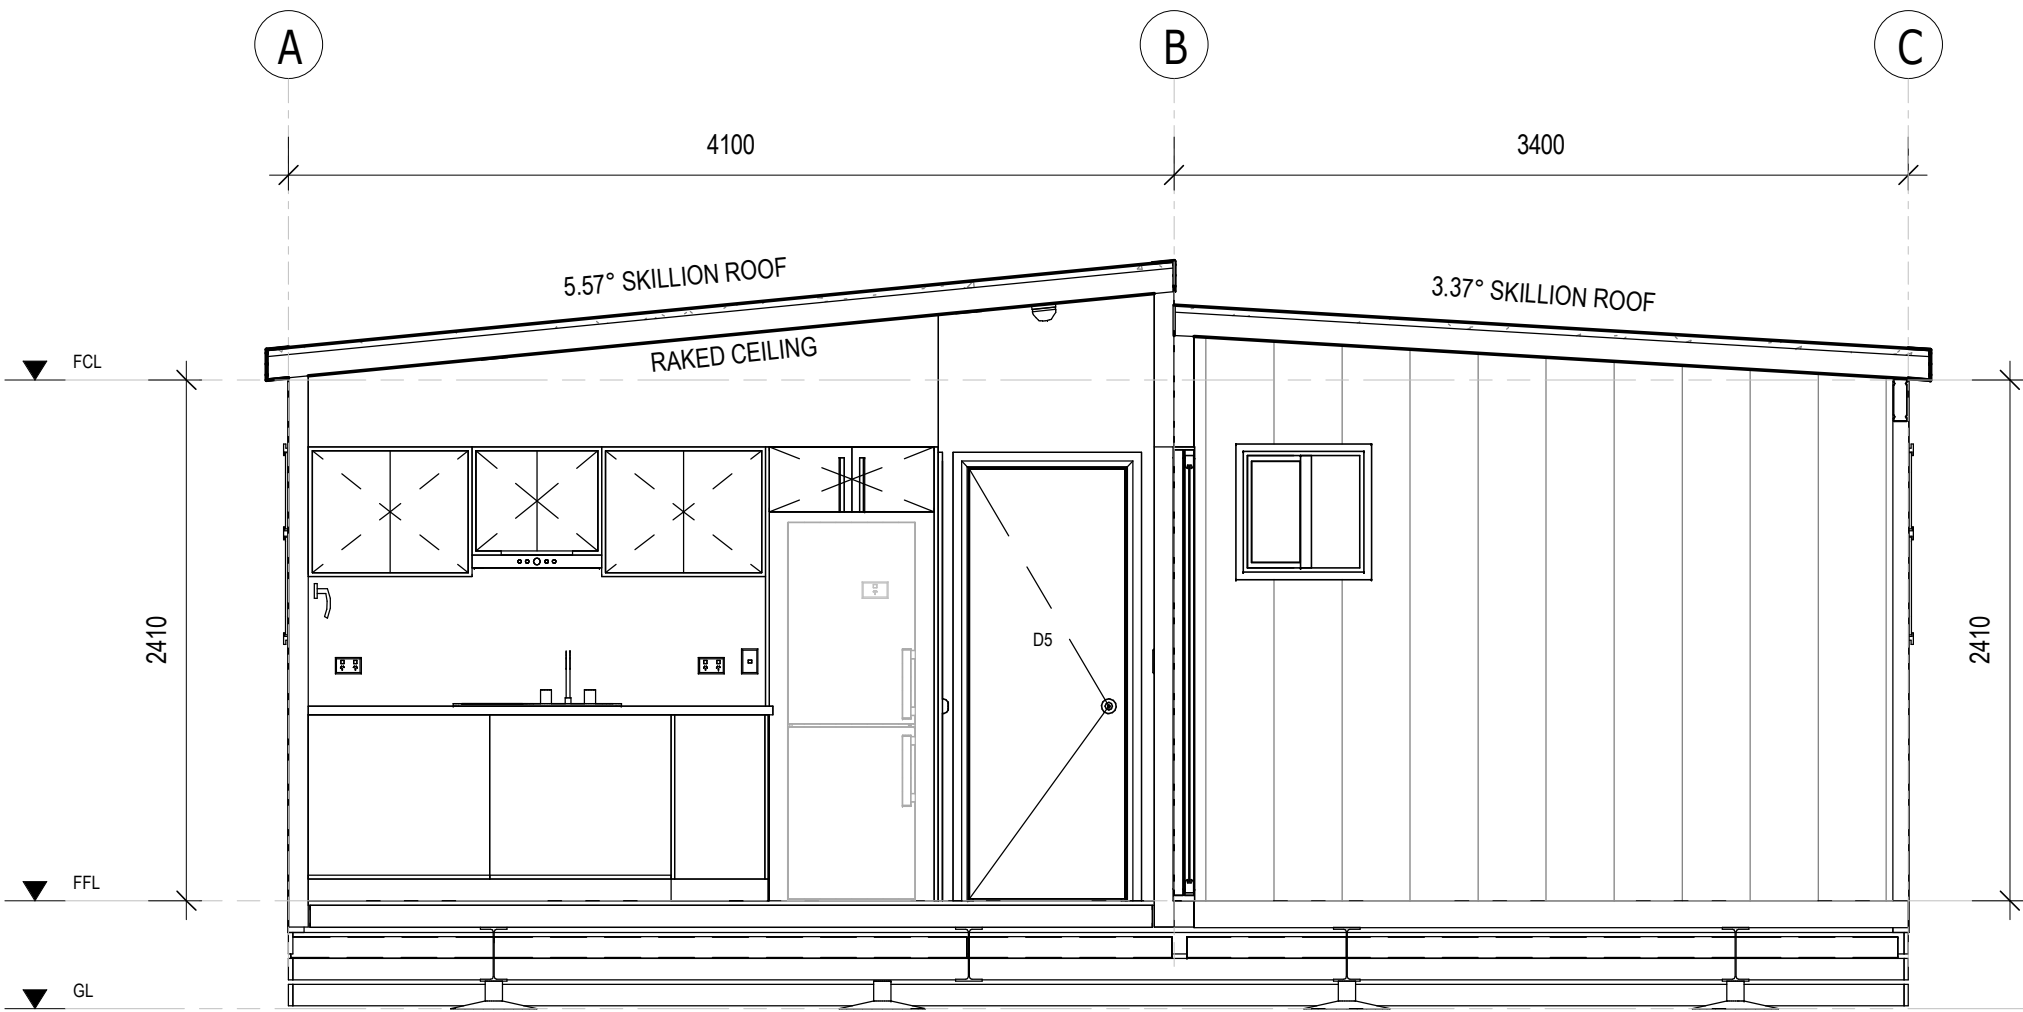

A SECTION A-A
A104 1:35

SET OUTS, LEVELS AND CRITICAL DIMENSIONS TO BE
CONFIRMED ON SITE PRIOR TO FABRICATION
DO NOT SCALE FROM THIS DRAWING, USE FIGURED
DIMENSIONS
ALL CONSTRUCTION TO COMPLY WITH NATIONAL
CONSTRUCTION CODE OF AUSTRALIA (NCC) AND
RELEVANT AUSTRALIAN STANDARDS
ALL DESIGNS © ORANA, 2026

REVISION SCHEDULE			
REV	DESCRIPTION	DATE	BY
A	ISSUED FOR REVIEW	28.03.26	DM
B	ADDED ELECTRICAL LAYOUT & PLUMBING LAYOUT	03.09.26	BV
C	SCHEDULES & LOAD CORRECTIONS	14.10.26	BV
D	WHITEWALLS UPDATED	19.10.26	BV

DRAWING STATUS

**ISSUED FOR
REVIEW**

ORANA
by AJC MODULAR

1/1 Blue Rock Drive, Yatala
QLD 4207
E: hello@ajcmodular.com.au
P: 1300 656 632

BUILDING NAME

'THE DAINTREE'

DESCRIPTION

10.0 x 7.5m 2 BEDROOM
DWELLING with DECK

CLIENT

ORANA

SHEET TITLE

**SECTION & INTERNAL
3D VIEWS**


DRAWING NUMBER

A104


REVISION
D
SCALE AT A3
1:35

19-Oct-26 10:36:00 AM




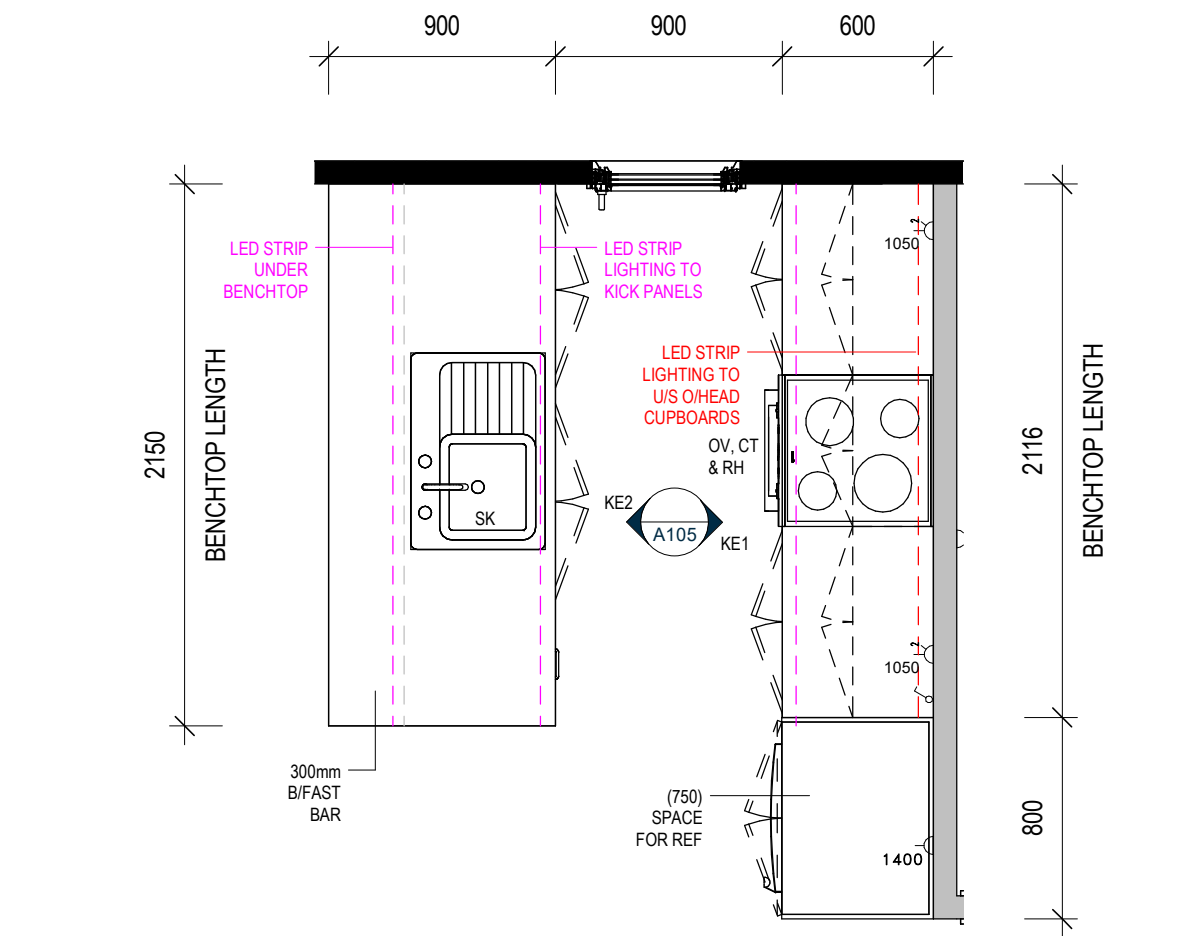


1 KITCHEN JOINERY - PLAN VIEW
A105 1 : 30

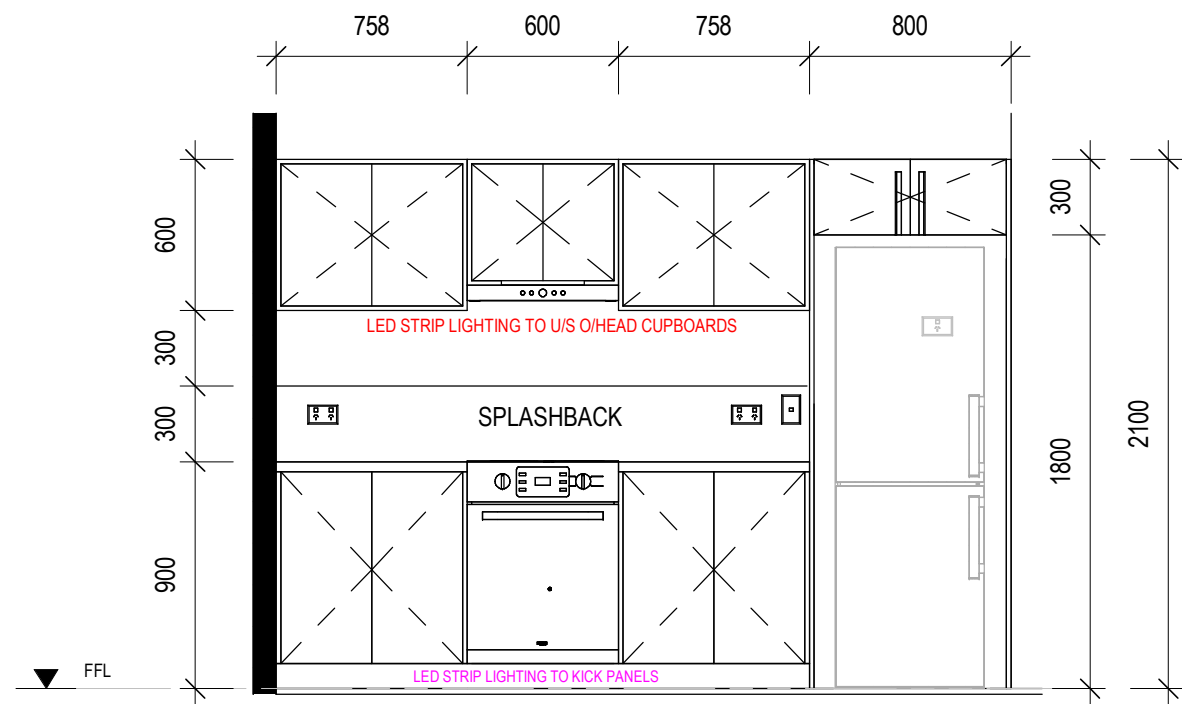

KE1 KITCHEN ELEVATION KE1
A105 1 : 30

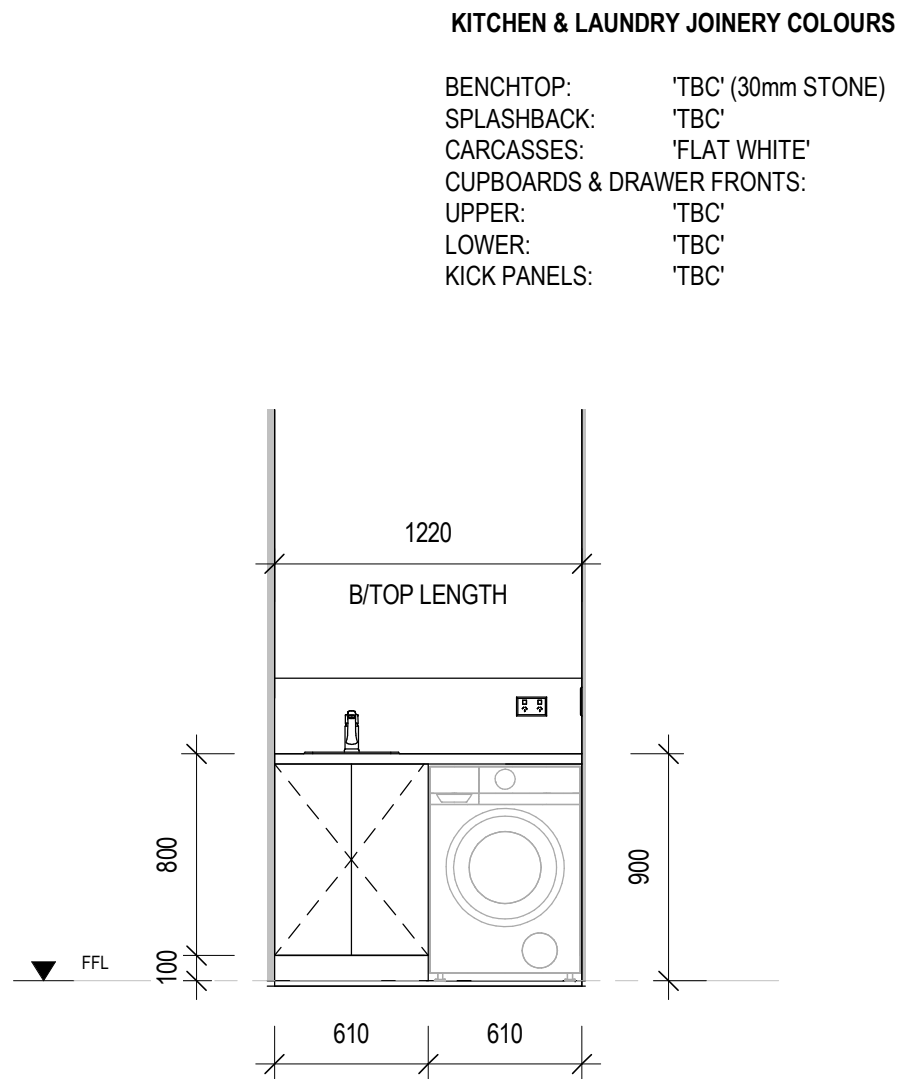

3 LAUNDRY ELEVATION
A105 1 : 30

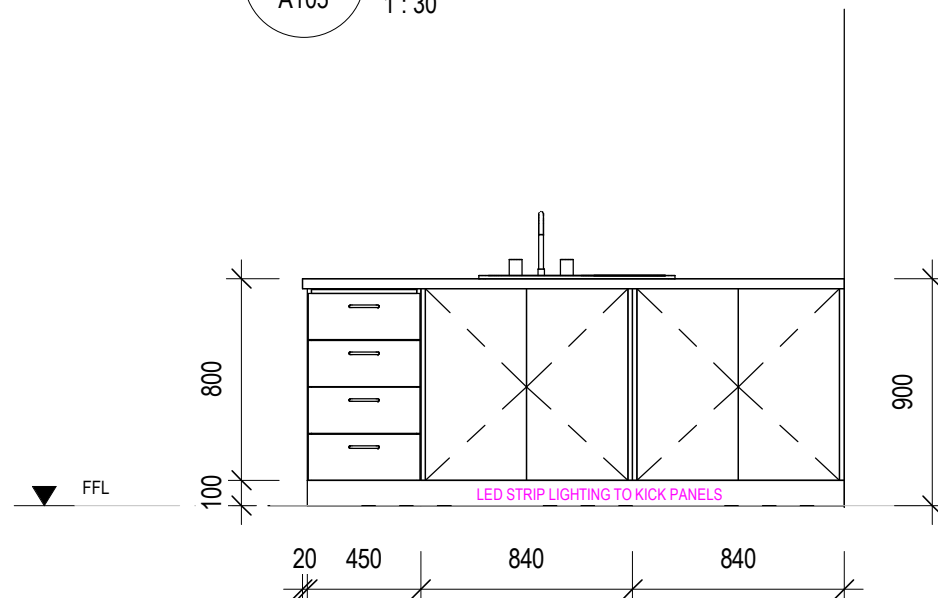

KE2 KITCHEN ELEVATION KE2
A105 1 : 30

SET OUTS, LEVELS AND CRITICAL DIMENSIONS TO BE
 CONFIRMED ON SITE PRIOR TO FABRICATION
 DO NOT SCALE FROM THIS DRAWING, USE FIGURED
 DIMENSIONS
 ALL CONSTRUCTION TO COMPLY WITH NATIONAL
 CONSTRUCTION CODE OF AUSTRALIA (NCC) AND
 RELEVANT AUSTRALIAN STANDARDS
 ALL DESIGNS © ORANA, 2026

REVISION SCHEDULE			
REV	DESCRIPTION	DATE	BY
A	ISSUED FOR REVIEW	28.03.26	DM
B	ADDED ELECTRICAL LAYOUT & PLUMBING LAYOUT	03.09.26	BV
C	SCHEDULES & LOAD CORRECTIONS	14.10.26	BV
D	WHITEWALLS UPDATED	19.10.26	BV

DRAWING STATUS

ISSUED FOR
REVIEW

ORANA
by AJC MODULAR

1/1 Blue Rock Drive, Yatala
 QLD 4207
 E: hello@ajcmodular.com.au
 P: 1300 656 632

BUILDING NAME

'THE DAINTREE'

DESCRIPTION

10.0 x 7.5m 2 BEDROOM
 DWELLING with DECK

CLIENT

ORANA

SHEET TITLE

JOINERY DETAILS,
 KITCHEN & LAUNDRY

DRAWING NUMBER

A105

REVISION

D

SCALE AT A3
 1 : 30

19-Oct-26 10:36:00 AM

ELECTRICAL SYMBOL LEGEND

	ELECTRICAL SWITCHBOARD		LIGHT SWITCH, THREE GANG		20AMP AC ISOLATION SWITCH
	ELECTRICAL POINT OF ENTRY		FAN/LIGHT SWITCH		LED DOWNLIGHT
	LIGHT SWITCH, SINGLE		GPO, 1 x 10AMP		240V SMOKE ALARM
	LIGHT SWITCH, TWO GANG		GPO, 2 x 10AMP		

SET OUTS, LEVELS AND CRITICAL DIMENSIONS TO BE
CONFIRMED ON SITE PRIOR TO FABRICATION
DO NOT SCALE FROM THIS DRAWING, USE FIGURED
DIMENSIONS
ALL CONSTRUCTION TO COMPLY WITH NATIONAL
CONSTRUCTION CODE OF AUSTRALIA (NCC) AND
RELEVANT AUSTRALIAN STANDARDS
ALL DESIGNS © ORANA, 2026

REVISION SCHEDULE			
REV	DESCRIPTION	DATE	BY
A	ISSUED FOR REVIEW	28.03.26	DM
B	ADDED ELECTRICAL LAYOUT & PLUMBING LAYOUT	03.09.26	BV
C	SCHEDULES & LOAD CORRECTIONS	14.10.26	BV
D	WHITEWALLS UPDATED	19.10.26	BV

DRAWING STATUS

ISSUED FOR
REVIEW

ORANA
by AJC MODULAR

1/1 Blue Rock Drive, Yatala
QLD 4207
E: hello@ajcmodular.com.au
P: 1300 656 632

BUILDING NAME

'THE DAINTREE'

DESCRIPTION

10.0 x 7.5m 2 BEDROOM
DWELLING with DECK

CLIENT

ORANA

SHEET TITLE

ELECTRICAL LAYOUT -
PART 1

DRAWING NUMBER

A111

REVISION

D

SCALE AT A3
As indicated

19-Oct-26 10:36:00 AM



1

LIGHTING LAYOUT

A111

1 : 50

ELECTRICAL SYMBOL LEGEND

	ELECTRICAL SWITCHBOARD		LIGHT SWITCH, THREE GANG		20AMP AC ISOLATION SWITCH
	ELECTRICAL POINT OF ENTRY		FAN/LIGHT SWITCH		LED DOWNLIGHT
	LIGHT SWITCH, SINGLE		GPO, 1 x 10AMP		240V SMOKE ALARM
	LIGHT SWITCH, TWO GANG		GPO, 2 x 10AMP		

SET OUTS, LEVELS AND CRITICAL DIMENSIONS TO BE
CONFIRMED ON SITE PRIOR TO FABRICATION
DO NOT SCALE FROM THIS DRAWING, USE FIGURED
DIMENSIONS
ALL CONSTRUCTION TO COMPLY WITH NATIONAL
CONSTRUCTION CODE OF AUSTRALIA (NCC) AND
RELEVANT AUSTRALIAN STANDARDS
ALL DESIGNS © ORANA, 2026

REVISION SCHEDULE			
REV	DESCRIPTION	DATE	BY
A	ISSUED FOR REVIEW	28.03.26	DM
B	ADDED ELECTRICAL LAYOUT & PLUMBING LAYOUT	03.09.26	BV
C	SCHEDULES & LOAD CORRECTIONS	14.10.26	BV
D	WHITEWALLS UPDATED	19.10.26	BV

DRAWING STATUS

ISSUED FOR
REVIEW

ORANA
by AJC MODULAR

1/1 Blue Rock Drive, Yatala
QLD 4207
E: hello@ajcmodular.com.au
P: 1300 656 632

BUILDING NAME

'THE DAINTREE'

DESCRIPTION

10.0 x 7.5m 2 BEDROOM
DWELLING with DECK

CLIENT

ORANA

SHEET TITLE


ELECTRICAL LAYOUT -
PART 2

DRAWING NUMBER

A112

REVISION
D
SCALE AT A3
As indicated

19-Oct-26 10:36:01 AM

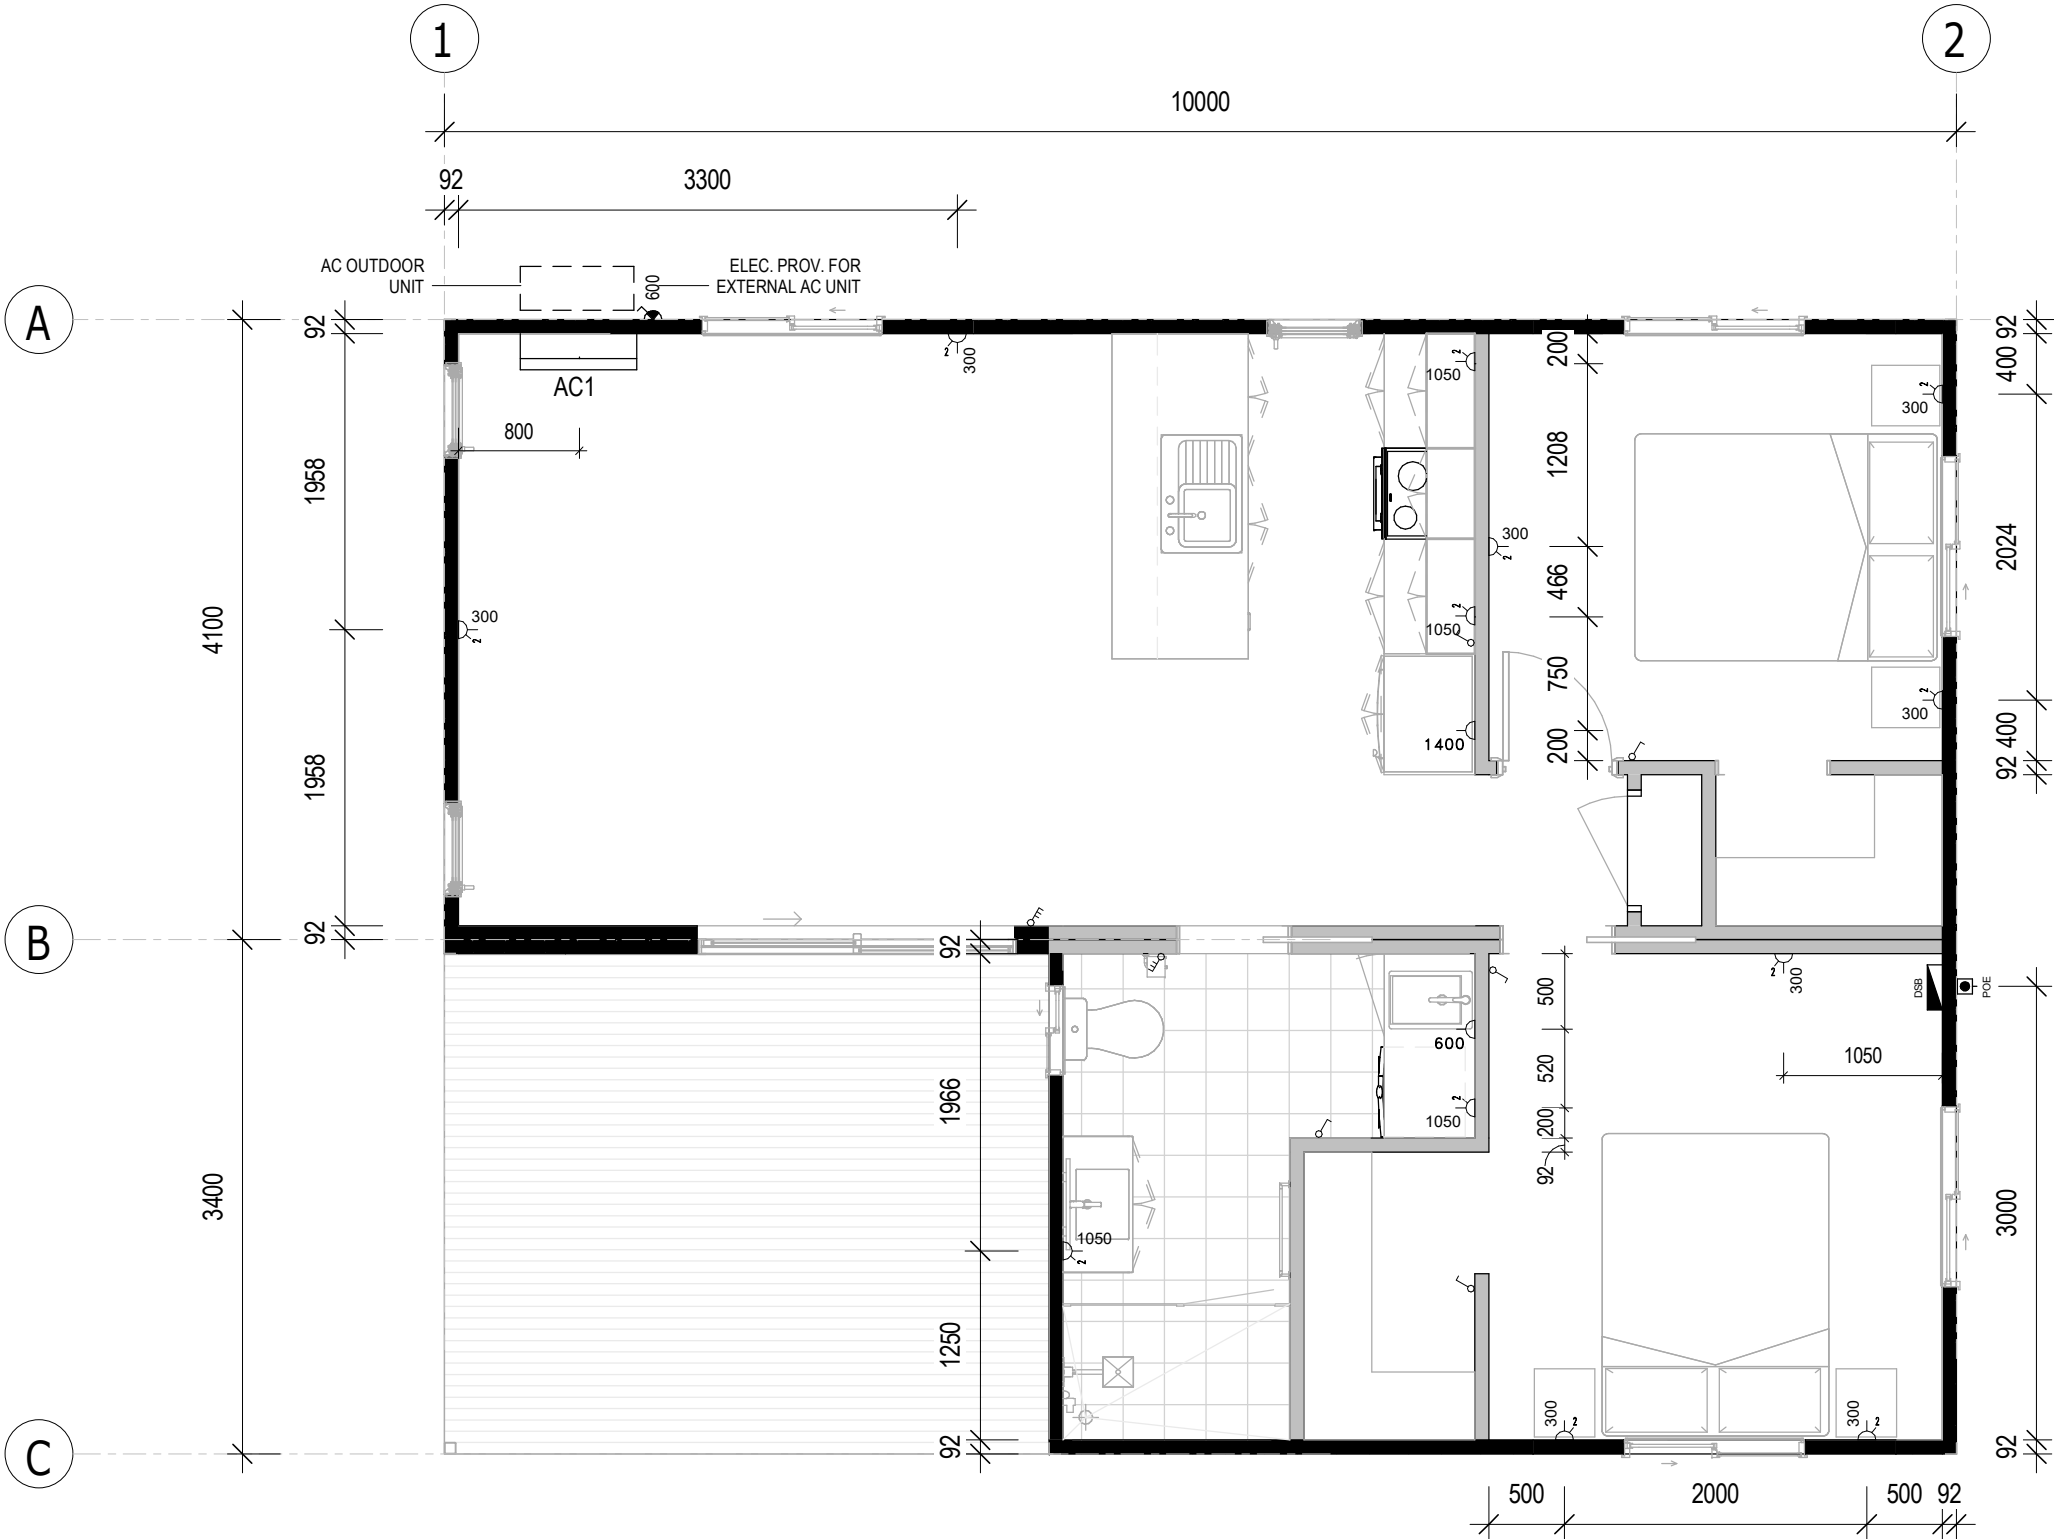

SET OUTS, LEVELS AND CRITICAL DIMENSIONS TO BE
CONFIRMED ON SITE PRIOR TO FABRICATION
DO NOT SCALE FROM THIS DRAWING, USE FIGURED
DIMENSIONS
ALL CONSTRUCTION TO COMPLY WITH NATIONAL
CONSTRUCTION CODE OF AUSTRALIA (NCC) AND
RELEVANT AUSTRALIAN STANDARDS
ALL DESIGNS © ORANA, 2026

REVISION SCHEDULE			
REV	DESCRIPTION	DATE	BY
A	ISSUED FOR REVIEW	28.03.26	DM
B	ADDED ELECTRICAL LAYOUT & PLUMBING LAYOUT	03.09.26	BV
C	SCHEDULES & LOAD CORRECTIONS	14.10.26	BV
D	WHITEWALLS UPDATED	19.10.26	BV

DRAWING STATUS

ISSUED FOR
REVIEW

ORANA
by AJC MODULAR

1/1 Blue Rock Drive, Yatala
QLD 4207
E: hello@ajcmodular.com.au
P: 1300 656 632

BUILDING NAME

'THE DAINTREE'

DESCRIPTION

10.0 x 7.5m 2 BEDROOM
DWELLING with DECK

CLIENT

ORANA

SHEET TITLE

PLUMBING LAYOUT

DRAWING NUMBER

A113


REVISION

D

SCALE AT A3

1 : 50

19-Oct-26 10:36:01 AM

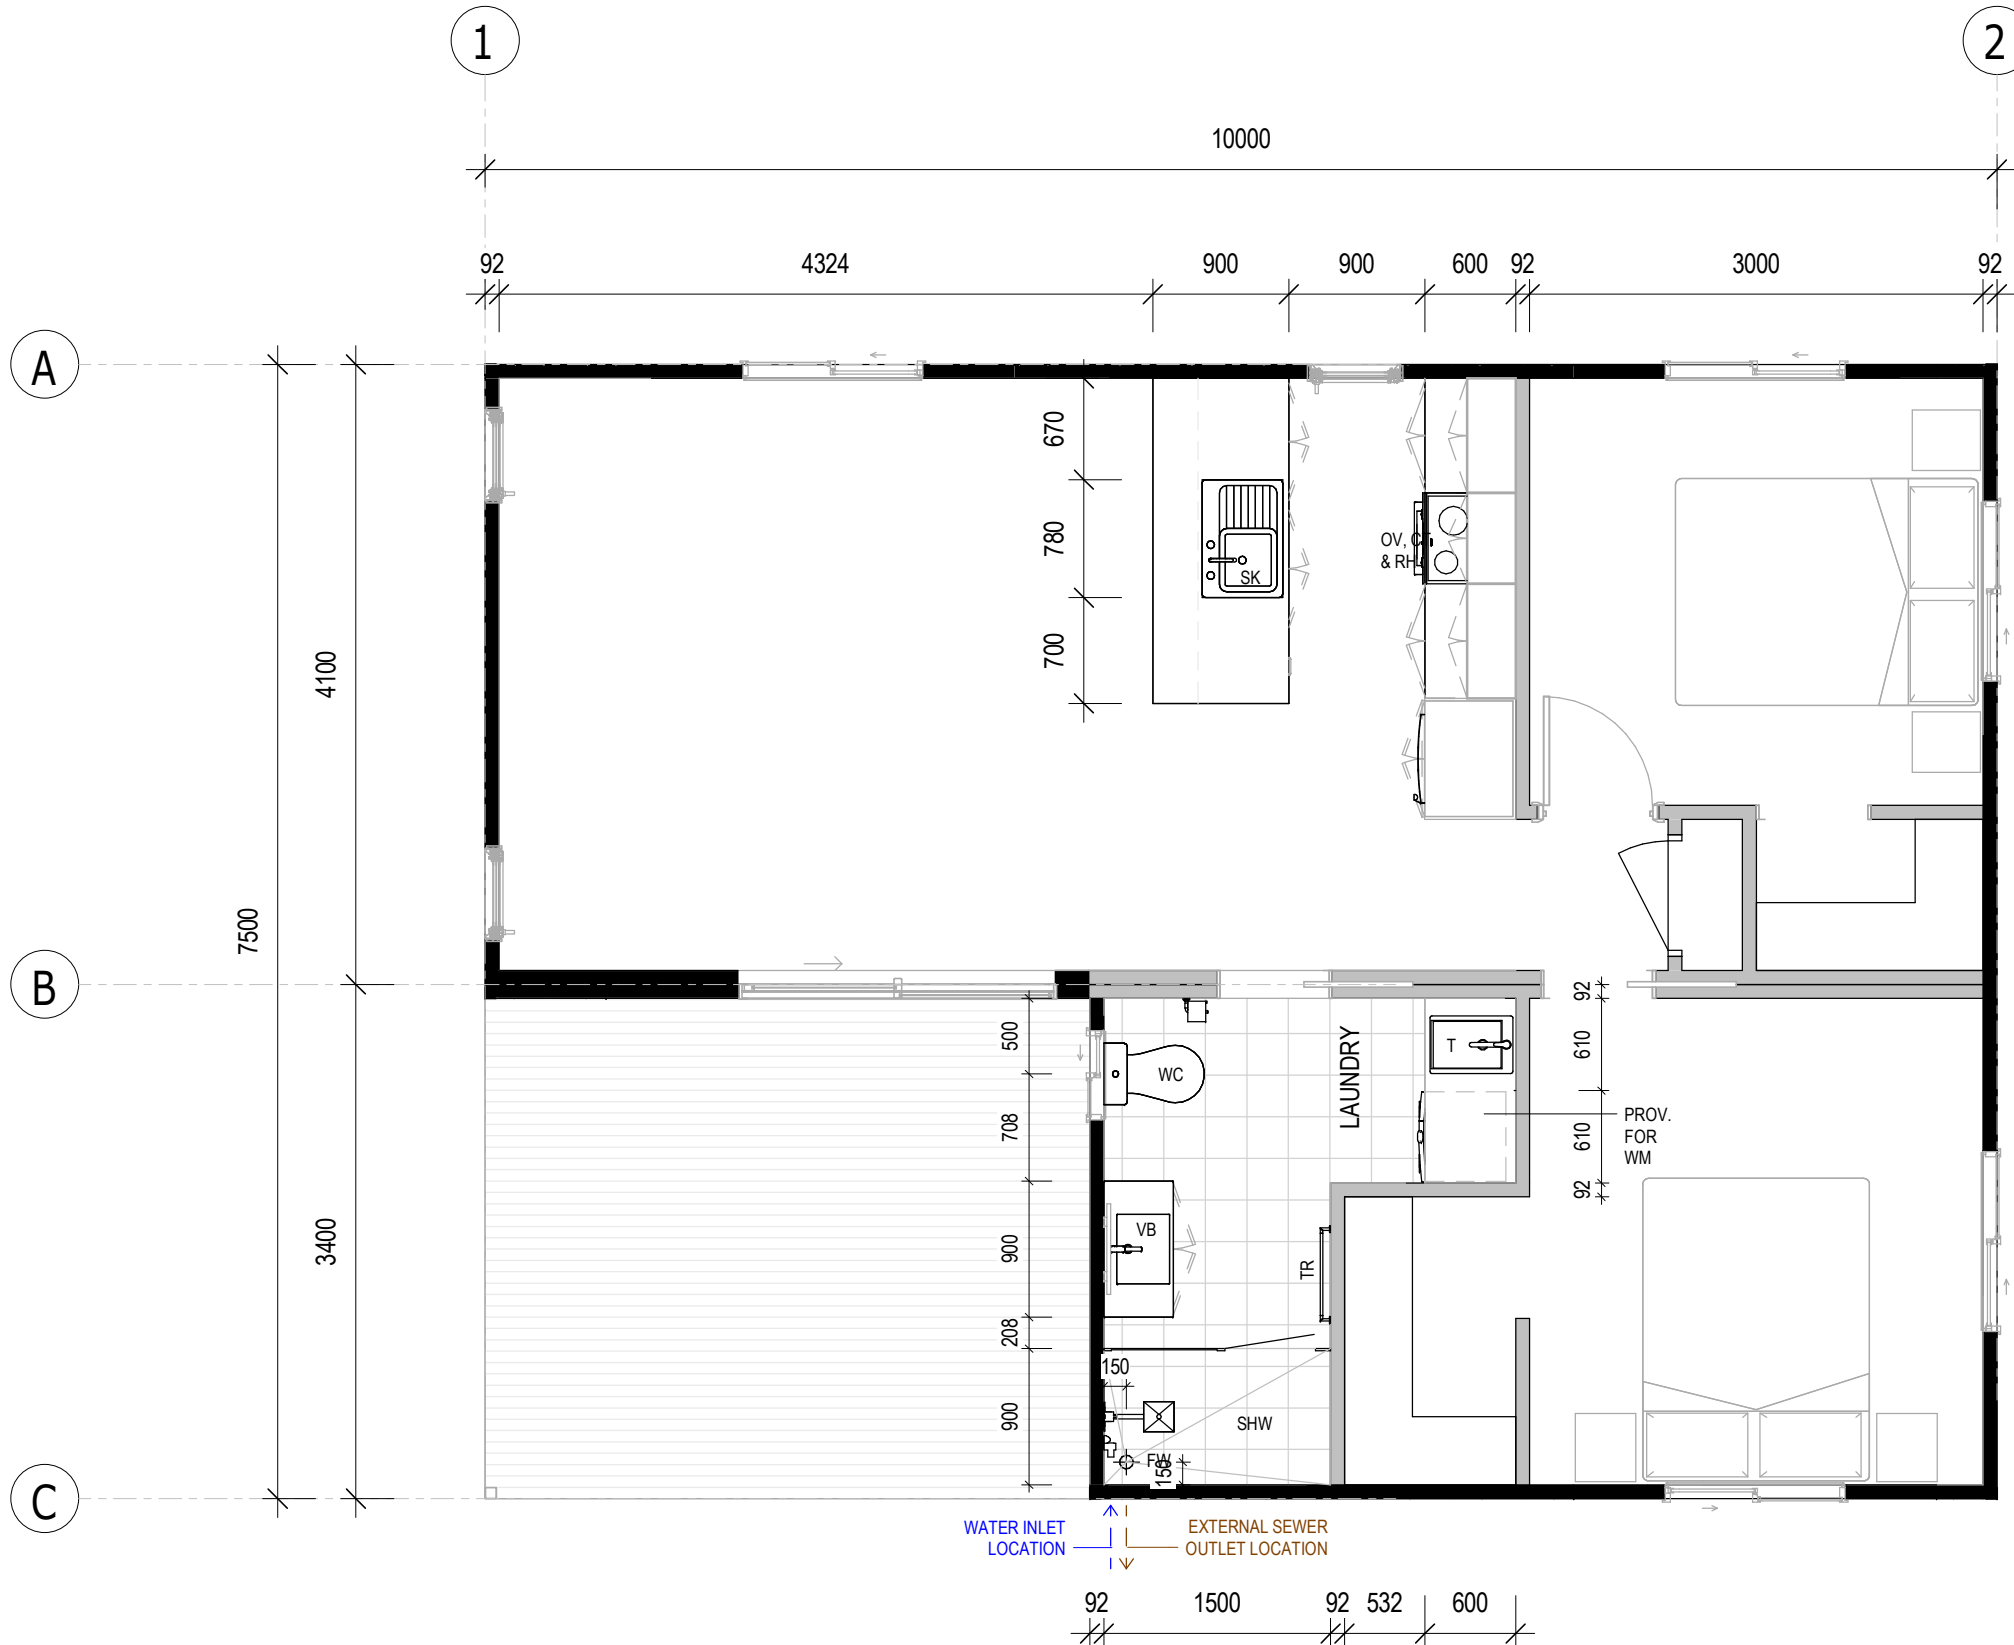

1

PLUMBING LAYOUT

A113

1 : 50

SUB-FLOOR SYSTEM

SKID BEAMS:

250UB31.4 STEEL SKID BEAM SYSTEM
(OR ENGINEER-CONFIRMED EQUIVALENT)

FLOOR SYSTEM

FLOOR FRAMING:

100 x 1.5mm LIPPED CHANNEL JOISTS @ 450mm CS

INSULATION - U/FLOOR:

R2.6 (OR EQUIV.) MINIMUM INSULATION VALUE

FLOORING

19MM STRUCTURAL PLYWOOD

FLOOR COVERING:

SPC PLANKS (STONE PLASTIC COMPOSITE CORE)

DECKING

COMPOSITE TIMBER DECKING

WALL SYSTEM

FRAMING:

92mm ENGINEERED STEEL FRAME

INSULATION:

R2.6 (OR EQUIV.) MINIMUM INSULATION VALUE
TO INTERNAL AND EXTERNAL WALLS

CLADDING:

CHOICE OF THE FOLLOWING THEMES -
'MODERN'
'CONTEMPORARY'
'HAMPTONS'
'TRADITIONAL'

INTERNAL:

10MM SPC BOARD

INTERIOR FIT-OUT:

ORANA SPC BOARD DESIGN

THEME:

[THE CUSTOMER'S SELECTED THEME]

BATHROOM:

LINED WITH SPC SHEETS

ROOF SYSTEM

ROOF SYSTEM:

ENGINEERED STEEL FRAME/RAFTER SYSTEM

INSULATION:

R3.3 BATTS + R1.6 BLANKET, TOTAL MINIMUM R4.6

ROOFING:

92mm ENGINEERED STEEL FRAME

INTERNAL:

16MM PLASTERBOARD, SET & PAINTED (SQUARE SET)

FINISHES SCHEDULE

ITEM	COLOUR	
FLOOR COVERING:		
SPC PLANKS	'TBC'	(GENERALLY)
FLOOR TILES	'TBC'	(BATHROOM)
CARPET	'TBC'	(BEDROOMS)
CLADDING		
CORNER ANGLES	'TBC'	
INTERNAL FEATURE WALLS:		
LIVING AREA	'TBC'	
BEDROOMS	'TBC'	
BATHROOM WALLS	'TBC'	
WALLS, GENERALLY		
CEILING	'BRIGHT WHITE' MATTE	(STANDARD)
	'BRIGHT WHITE' MATTE	(STANDARD)
ROOF:		
ROOF SHEET	'SHALE GREY'	
GUTTER	NIL - N/A	
FASCIA	'TBC'	
EXTERNAL DOOR:		
S/GLASS DOOR FRAME	'TBC'	(uPVC)
WINDOWS		
WINDOW FRAMES	'TBC'	(uPVC)

DOOR SCHEDULE									
No.	DOOR LEAF			DOOR FRAME	DOOR HARDWARE			QTY	COMMENTS
	DOOR LEAF	SIZE		FRAME	HANDLE TYPE	LOCKSET	CLOSER		
D1	SLIDING GLASS DOOR	2100	2100	uPVC	'D'	ENTRANCE	No	1	DOUBLE GLAZED
D2	HOLLOW CORE	2040	720	TIMBER	CAV	PASSAGE	No	1	CAVITY SLIDER
D3	HOLLOW CORE	2040	720	TIMBER	CAV	PRIVACY	No	1	CAVITY SLIDER
D4	HOLLOW CORE	2040	720	TIMBER	KNOB	PASSAGE	No	1	
D5	HOLLOW CORE	2040	720	TIMBER	KNOB	PASSAGE	No	1	

WINDOW SCHEDULE									
No.	TYPE	GLAZING	SIZE		SILL HEIGHT	FRAME	SECURITY	QTY	COMMENTS
			H	W					
W1	SLIDING	OBSCURE GLASS	600	600	1500	uPVC	-	1	DOUBLE GLAZED
W2	TRANSOM	CLEAR GLASS	2100	600	0	uPVC	-	3	DOUBLE GLAZED
W3	SLIDING	CLEAR GLASS	900	1200	1200	uPVC	-	5	DOUBLE GLAZED

MECHANICAL SERVICES SCHEDULE			
No.	DESCRIPTION	QTY	COMMENTS
EXF	2 IN 1 EXHAUST FAN AND LIGHT COMBO	1	CEILING MOUNTED
AC1	2.6kW SPLIT SYSTEM AC UNIT	1	CONDENSING UNITS TO BE INSTALLED ON SITE
RH	UNDERMOUNT RANGEHOOD, 60cm	1	

FITTINGS SCHEDULE		
ITEM	DESCRIPTION	QTY
Electrical Fixtures		
-	GPO, 1x10A	2
-	GPO, 2x10A	12
-	ISOLATION SWITCH 1x20A FOR AIR CONDITIONER (WP)	1
-	SMOKE DETECTOR 240V, HARDWIRED WITH BATTERY BACKUP	1
DSB	SWITCHBOARD & ELEC. POINT OF ENTRY	1
Lighting Fixtures		
-	DOWNLIGHT - LED	16
-	LIGHT SWITCH, SINGLE	5
-	LIGHT SWITCH, THREE GANG	2
Plumbing Fixtures		
-	LAUNDRY MIXER TAP	1
-	RAIL SHOWER WITH HEAD AND WAND	1
-	SHOWER MIXER TAP	1

INCLUSIONS ARE INDICATIVE ONLY, TO BE DISCUSSED

TAPWARE FOR SINK, VANITIES, TOWEL RAIL, TOILET ROLL HOLDER, SHOWER HEAD AND RAIL - BRUSHED TAPWARE
KITCHEN SINK - BRUSHED TAPWARE

FITTINGS SCHEDULE		
ITEM	DESCRIPTION	QTY
-	WASHING MACHINE TAPSET	1
FW	FLOOR WASTE	1
SHW	SEMI FRAMELESS GLASS SHOWER SCREEN, 1500 x 900mm	1
SK	SINK, 1 BOWL, 1 DRAIN - 780mm LONG	1
T	COMPACT LAUNDRY TUB, 30L	1
VB	VANITY, 2 DOOR, 2 DRAWER, 900W x 460D (3 SLAB COLOUR OPTIONS)	1
WC	WC SUITE, RIMLESS, B2W, (CERAMIC BOWL)	1
Specialty Equipment		
CT	60cm ELECTRIC COOKTOP	1
MIR	WALL MOUNTED LED MIRROR	1
OV	60cm ELECTRIC BUILT-IN OVEN	1
REF	PROVISION FOR FRIDGE	1
TR	HEATED TOWEL RAIL, 600mm LONG	1
TRH	TOILET ROLL HOLDER	1
WM	PROVISION FOR WASHING MACHINE	1

SET OUTS, LEVELS AND CRITICAL DIMENSIONS TO BE
CONFIRMED ON SITE PRIOR TO FABRICATION
DO NOT SCALE FROM THIS DRAWING, USE FIGURED
DIMENSIONS
ALL CONSTRUCTION TO COMPLY WITH NATIONAL
CONSTRUCTION CODE OF AUSTRALIA (NCC) AND
RELEVANT AUSTRALIAN STANDARDS
ALL DESIGNS © ORANA, 2026

REVISION SCHEDULE			
REV	DESCRIPTION	DATE	BY
A	ISSUED FOR REVIEW	28.03.26	DM
B	ADDED ELECTRICAL LAYOUT & PLUMBING LAYOUT	03.09.26	BV
C	SCHEDULES & LOAD CORRECTIONS	14.10.26	BV
D	WHITEWALLS UPDATED	19.10.26	BV

DRAWING STATUS

ISSUED FOR
REVIEW

ORANA
by AJC MODULAR

1/1 Blue Rock Drive, Yatala
QLD 4207
E: hello@ajcmodular.com.au
P: 1300 656 632

BUILDING NAME

'THE DAINTREE'

DESCRIPTION

10.0 x 7.5m 2 BEDROOM
DWELLING with DECK

CLIENT

ORANA

SHEET TITLE

SCHEDULES

DRAWING NUMBER

A120

REVISION

D

SCALE AT A3
1 : 5

19-Oct-26 10:36:01 AM

LIVABLE HOUSING DESIGN REQUIREMENTS
LHD STANDARD 2022 V1.3

A. ACCESS & ENTRANCE

- 01 STEP-FREE ACCESS
- NO STEPS
 - 1000 MM MIN. CLEAR WIDTH
 - 1:14 MAX. GRADIENT
 - 1:40 MAX. CROSSFALL
 - RAMP: 9 M MAX. @ 1:14 / 15 M MAX. @ 1:20

EXEMPTION:
WHERE THE APPLICABLE EXEMPTION CRITERIA ARE SATISFIED, THE STEP-FREE ACCESS PATH REQUIREMENT MAY NOT APPLY.VERIFY AGAINST SITE PLAN A100.

- 02 ENTRANCE DOOR
- 820 MM MIN. CLEAR OPENING
 - COMPLIANT THRESHOLD

- 03 ENTRANCE LANDING
- 1200 × 1200 MM MIN.
 - CLEAR AND UNOBSTRUCTED

B. INTERNAL CIRCULATION

- 04 INTERNAL DOORWAYS
- 820 MM MIN. CLEAR OPENING
 - 870 MM DOOR LEAF TYPICAL
 - APPLICABLE DOORWAYS ONLY

- 05 CORRIDORS / PASSAGEWAYS
- 1000 MM MIN. CLEAR WIDTH

C. SANITARY / BATHROOM

- 06 SANITARY COMPARTMENT
- AT LEAST ONE SANITARY COMPARTMENT AT GROUND / ENTRY LEVEL

- 07 WC CIRCULATION & CLEARANCES
- 1200 × 900 MM MIN. CLEAR CIRCULATION SPACE IN FRONT OF WC
 - 900 MM MIN. CLEAR WIDTH BETWEEN OPPOSING FINISHED WALL SURFACES
 - 450 MM MIN. CLEARANCE FROM WC PAN CENTRELINE TO FIXED OBSTRUCTION
 - CLEAR OF DOOR SWING

- 08 SHOWER
- AT LEAST ONE HOBLESS, STEP-FREE SHOWER
 - 5 MM MAX. LIP PERMITTED

09 WALL REINFORCEMENT
PROVIDE WALL REINFORCEMENT FOR FUTURE GRABRAIL INSTALLATION AT WC, SHOWER AND BATH LOCATIONS IN ACCORDANCE WITH LHD STANDARD 2022 V1.3, PART 6, CL. 6.1–6.2 AND FIGS 6.2A–6.2G:

- WC: SIDE WALL (FIG 6.2E) WHERE WALL IS WITHIN 460 MM OF PAN CENTRELINE; OTHERWISE REAR WALL (FIGS 6.2F–6.2G). CLEAR OF DOOR/WINDOW FRAMES AND OPENINGS.
- SHOWER: FIGS 6.2C–6.2D.
- BATH: FIGS 6.2A–6.2B (EXCL. FREESTANDING BATHS PER CL. 6.1).
- MATERIALS: MIN. 12 MM STRUCTURAL-GRADE PLYWOOD, OR MIN. 25 MM TIMBER NOGGINGS, OR LGS NOGGINGS / METAL PLATE IN ACCORDANCE WITH NASH STANDARD.
- NOT REQUIRED WHERE WALL CONSTRUCTION CAN SUPPORT GRABRAILS WITHOUT ADDITIONAL REINFORCEMENT. CAVITY-SLIDER WALLS TO BE DESIGNED TO SUPPORT REQUIRED REINFORCEMENT AND FUTURE GRABRAIL LOADS.

EER / NATHERS DESIGN REQUIREMENTS
NCC 2022

WHOLE OF BUILDING PERFORMANCE

- MINIMUM 7.0 STAR NATHERS THERMAL PERFORMANCE RATING
- MINIMUM 60/100 WHOLE OF HOME PERFORMANCE RATING

01 EXTERNAL WALLS

PENDING EER REPORT – NOT FOR PRODUCTION.

02 ROOF / CEILING

PENDING EER REPORT – NOT FOR PRODUCTION.

03 INTERNAL WALLS

PENDING EER REPORT – NOT FOR PRODUCTION.

04 FLOOR

PENDING EER REPORT – NOT FOR PRODUCTION.

05 GLAZING

PENDING EER REPORT – NOT FOR PRODUCTION.

06 AIR CONDITIONING

PENDING EER REPORT – NOT FOR PRODUCTION.

07 HOT WATER SYSTEM

PENDING EER REPORT – NOT FOR PRODUCTION.

08 CEILING FANS / VENTILATION

PENDING EER REPORT – NOT FOR PRODUCTION.

09 LIGHTING & COOKING

PENDING EER REPORT – NOT FOR PRODUCTION.

10 SOLAR PV

PENDING EER REPORT – NOT FOR PRODUCTION.

SET OUTS, LEVELS AND CRITICAL DIMENSIONS TO BE
CONFIRMED ON SITE PRIOR TO FABRICATION
DO NOT SCALE FROM THIS DRAWING, USE FIGURED
DIMENSIONS
ALL CONSTRUCTION TO COMPLY WITH NATIONAL
CONSTRUCTION CODE OF AUSTRALIA (NCC) AND
RELEVANT AUSTRALIAN STANDARDS
ALL DESIGNS © ORANA, 2026

REVISION SCHEDULE			
REV	DESCRIPTION	DATE	BY
A	ISSUED FOR REVIEW	28.03.26	DM
B	ADDED ELECTRICAL LAYOUT & PLUMBING LAYOUT	03.09.26	BV
C	SCHEDULES & LOAD CORRECTIONS	14.10.26	BV
D	WHITEWALLS UPDATED	19.10.26	BV

DRAWING STATUS

ISSUED FOR
REVIEW

ORANA
by AJC MODULAR

1/1 Blue Rock Drive, Yatala
QLD 4207
E: hello@ajcmodular.com.au
P: 1300 656 632

BUILDING NAME

'THE DAINTREE'

DESCRIPTION

10.0 x 7.5m 2 BEDROOM
DWELLING with DECK

CLIENT

ORANA

SHEET TITLE

COMPLIANCE
REQUIREMENTS

DRAWING NUMBER

A131

REVISION
D
SCALE AT A3
1 : 5

19-Oct-26 10:36:01 AM